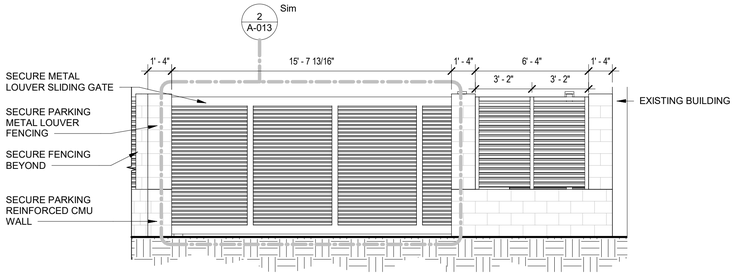

1 SECURE PARKING ELEVATION - NORTH WEST

1/4" = 1'-0"

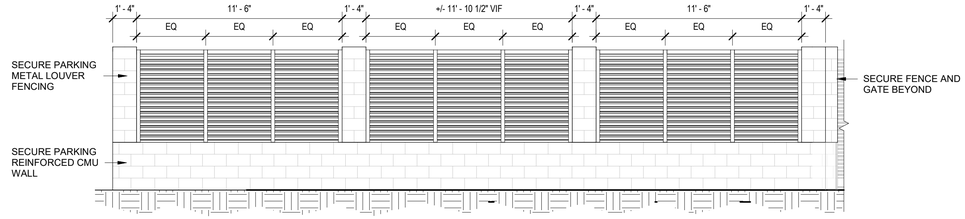

2 SECURE PARKING ELEVATION - NORTH

1/4" = 1'-0"

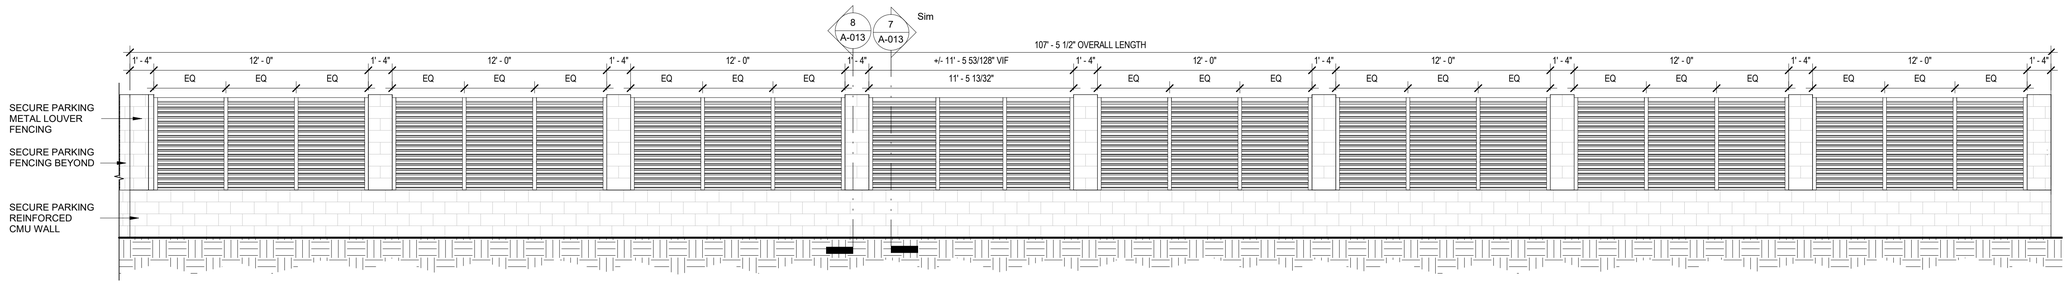

3 SECURE PARKING ELEVATION - EAST

1/4" = 1'-0"

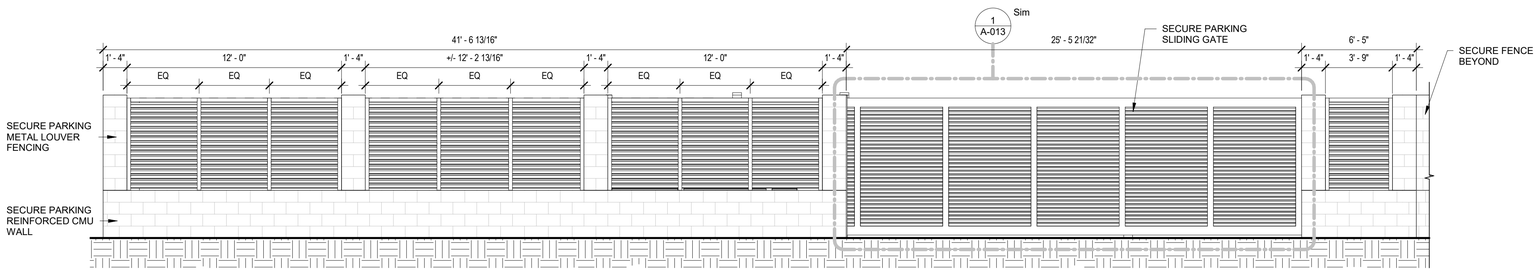

4 SECURE PARKING ELEVATON - SOUTH

1/4" = 1'-0"

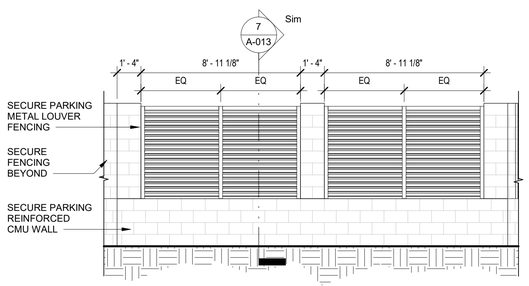

5 SECURE PARKING ELEVATION - SOUTHEAST

1/4" = 1'-0"

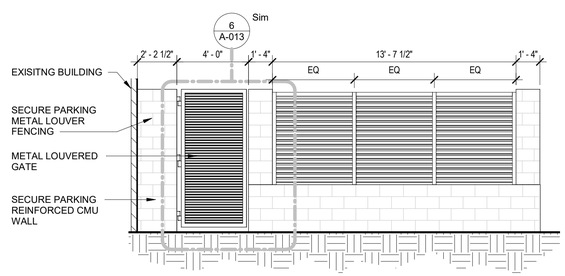

6 SECURE PARKING GATE ELEVATION

1/4" = 1'-0"

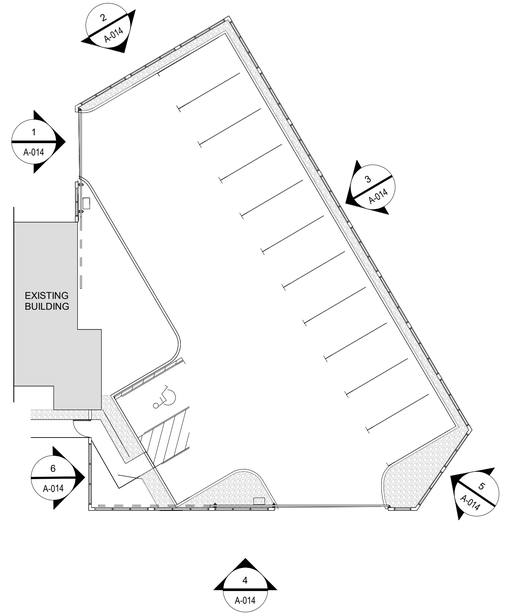

7 SECURE PARKING - FENCE PLAN

1/16" = 1'-0"

Architects Design Group

Architects and Planners

I.S.K. Reeves V, F.A.I.A.
Ian A. Reeves, A.I.A.
Susan Gantt A.I.A., LEED-AP

333 N. Knowles Ave.
Winter Park, Florida 32789
(407) 647-1706

Corporate Registration
Number: BR1177

REGISTERED ARCHITECT
IAN A. REEVES
22797
STATE OF TEXAS

06.05.2020

FIRE STATION NO.5

CITY OF LONGVIEW

100% BID SET

The architect hereby expressly reserves his common law copyright and other property rights in these drawings. These drawings shall not be reproduced without written permission and consent of the architect, nor are they to be assigned to any party without first obtaining written permission and consent.

REVISIONS/ADDENDA

Number	Description	Date Issued
2	Addendum 2	06.26.2020

SHEET TITLE:

SECURE PARKING ELEVATIONS

scale: As indicated
drawn: Author
checked: Checker
approved: Approver
date: June 5, 2020

PROJECT NUMBER:

1006

SHEET NUMBER:

A-014

2